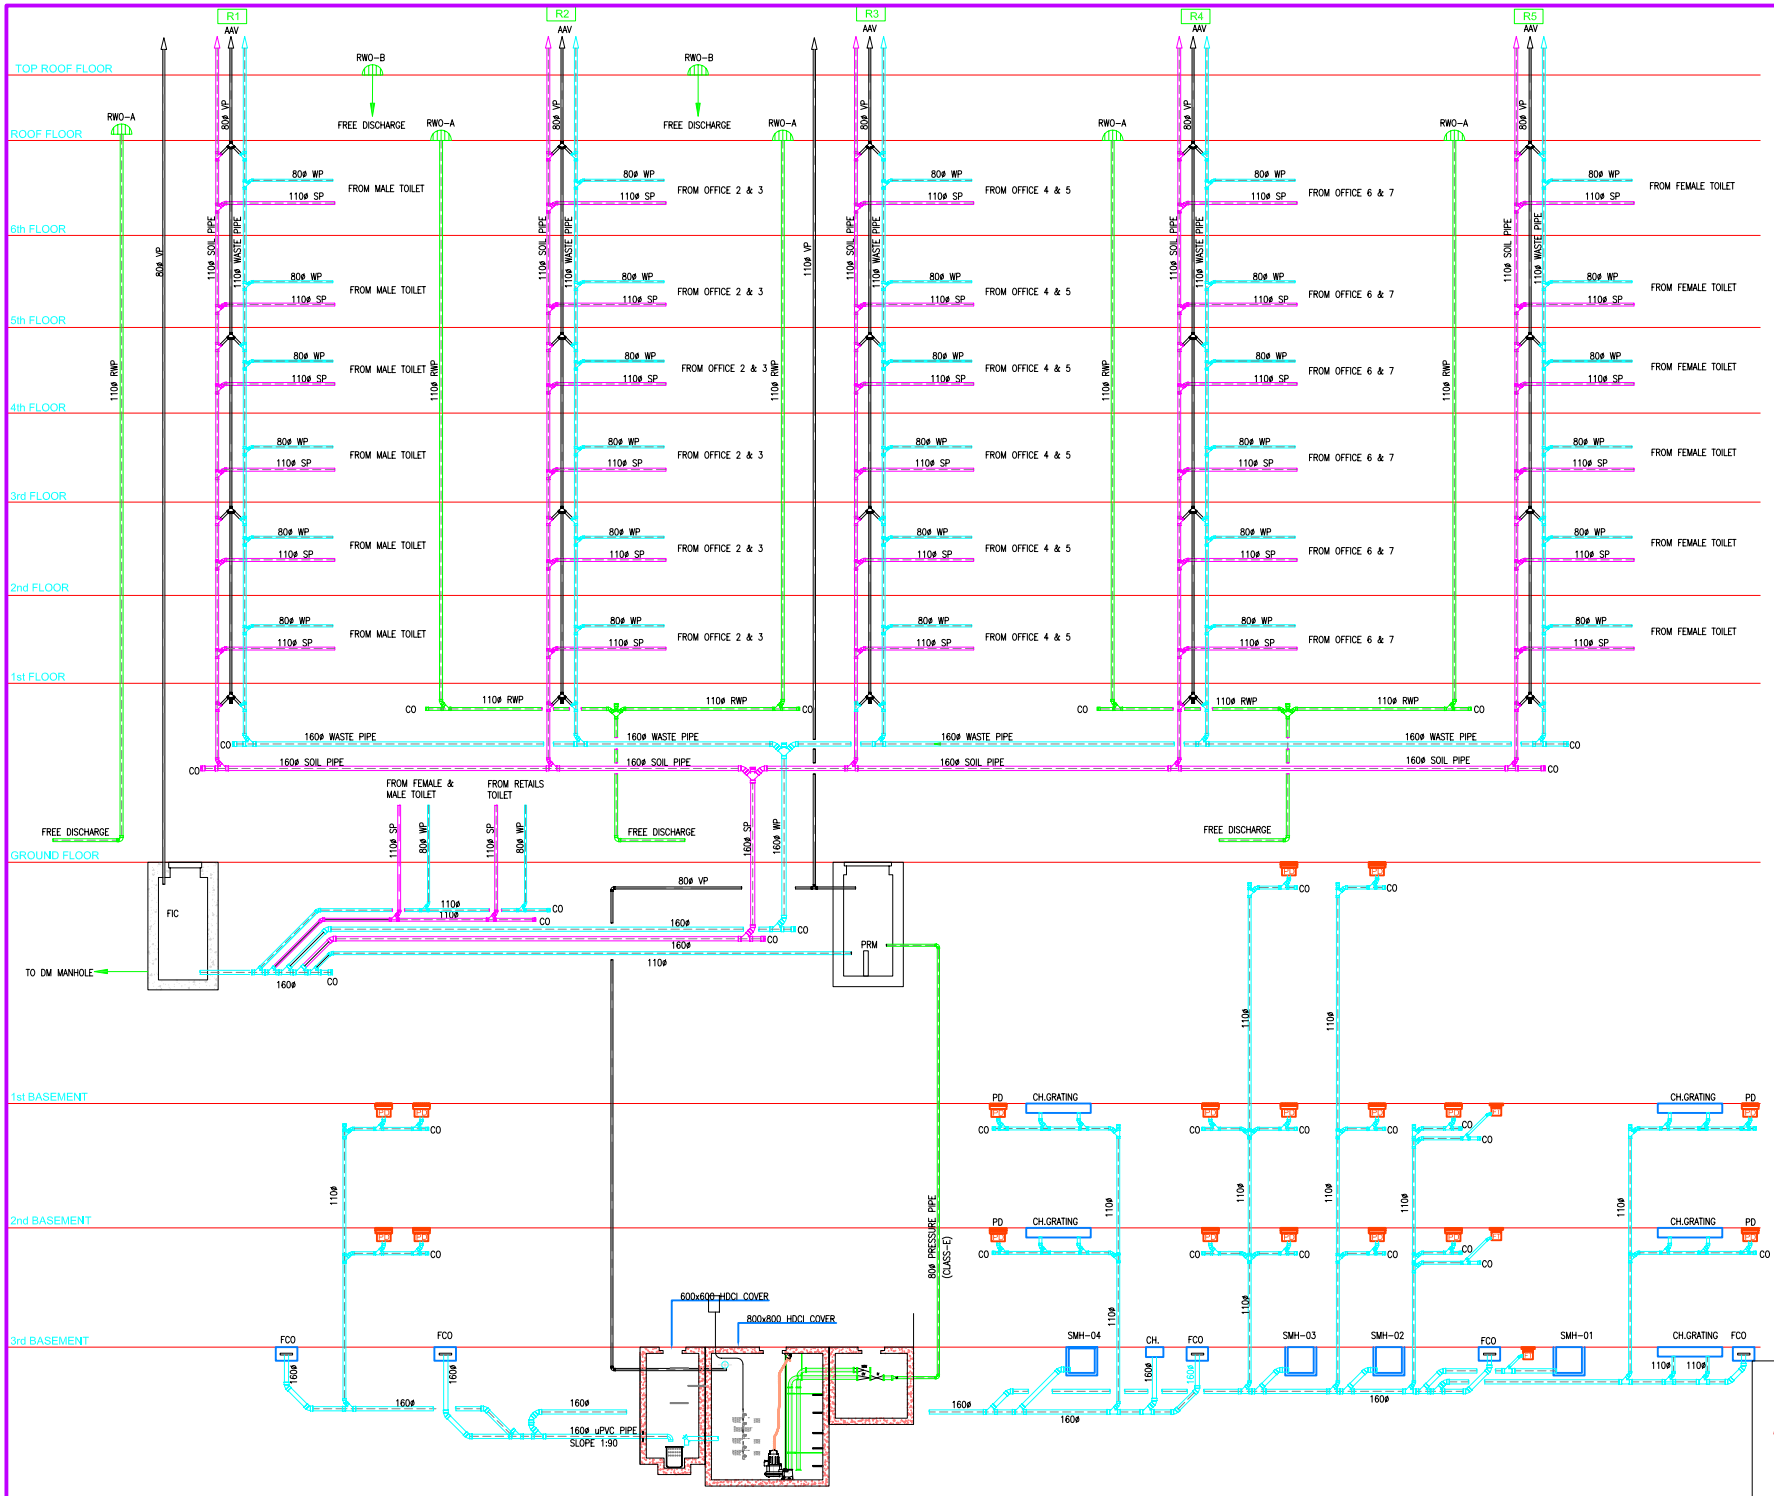

DRAINAGE RISER DIAGRAM

HYDRO
Engineering Consultants
P.O. BOX 111105, DUBAI-U.A.E.
TEL. 04-351 8 351, FAX. 04-351 8 350